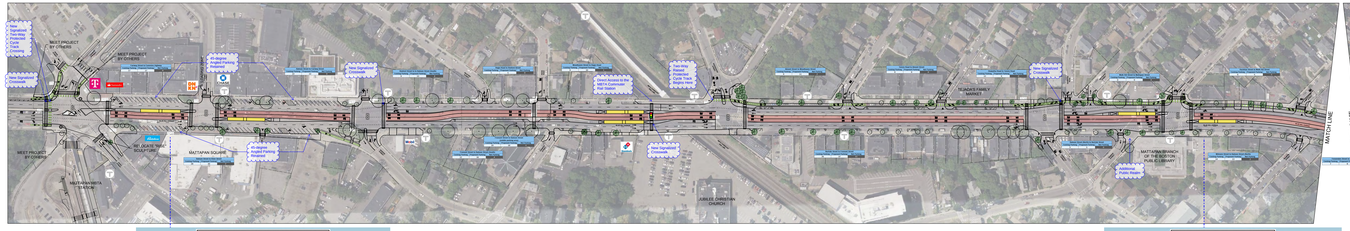

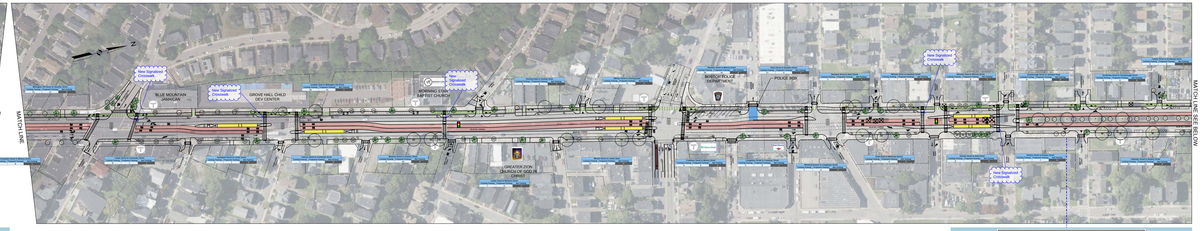

CALLOUT LEGEND

CHANGE FROM EXISTING

LEGEND

- PROPOSED BUS PLATFORM
- PROPOSED BUS LANE
- PROPOSED BIKE LANE
- P — PROPOSED PARKING ZONE
- P HR — PROPOSED RUSH HOUR REGULATED LANE
- PUDO — PROPOSED PICK-UP / DROP-OFF LANE
- EXISTING MBTA STOP
- EXISTING TRAFFIC SIGNALS
- PROPOSED TRAFFIC SIGNALS
- EXISTING TREES TO REMAIN (LESS THAN 14" DBH)
- EXISTING TREE TO REMAIN (14" DBH OR GREATER)
- EXISTING TREES TO BE REMOVED
- PROPOSED TREES

SCALE: 1" = 70'

MASSACHUSETTS BAY TRANSPORTATION AUTHORITY
BUS SYSTEM INFRASTRUCTURE IMPROVEMENTS
BUS LANES / TRANSIT PRIORITY CORRIDORS
MBTA CONTRACT NO. N68FR01

BLUE HILL AVENUE TRANSIT CORRIDOR IMPROVEMENTS
BLUE HILL AVENUE
SEPT 2024

REV.	DATE	DESCRIPTION	BY	CK

WSP USA INC.
1000 WILSON BOULEVARD, SUITE 800
ARLINGTON, VA 22209
TEL: 617-426-7232

APPROVED BY: PROJECT MANAGER — DATE
APPROVAL: PROJECT MANAGER — DATE

MASSACHUSETTS BAY TRANSPORTATION AUTHORITY

SCALE: 1" = 70'	DRAWN: BJA	CHECKED: PB	DESIGNED: PB	CHECKED: CB	PLAN	ISSUE DATE: 8/22/2025	SHEET: 1 OF 1

DRAWING NAME: C:\PWWI\mbtaprod\wsp_usa_inc-wsp-onprem-prod-mbta_a-c-mbtaprod-mbta_a-c-mbtaprod-mbta_a-c-mbtapr